Traffic Control Plan

May 4, 2005

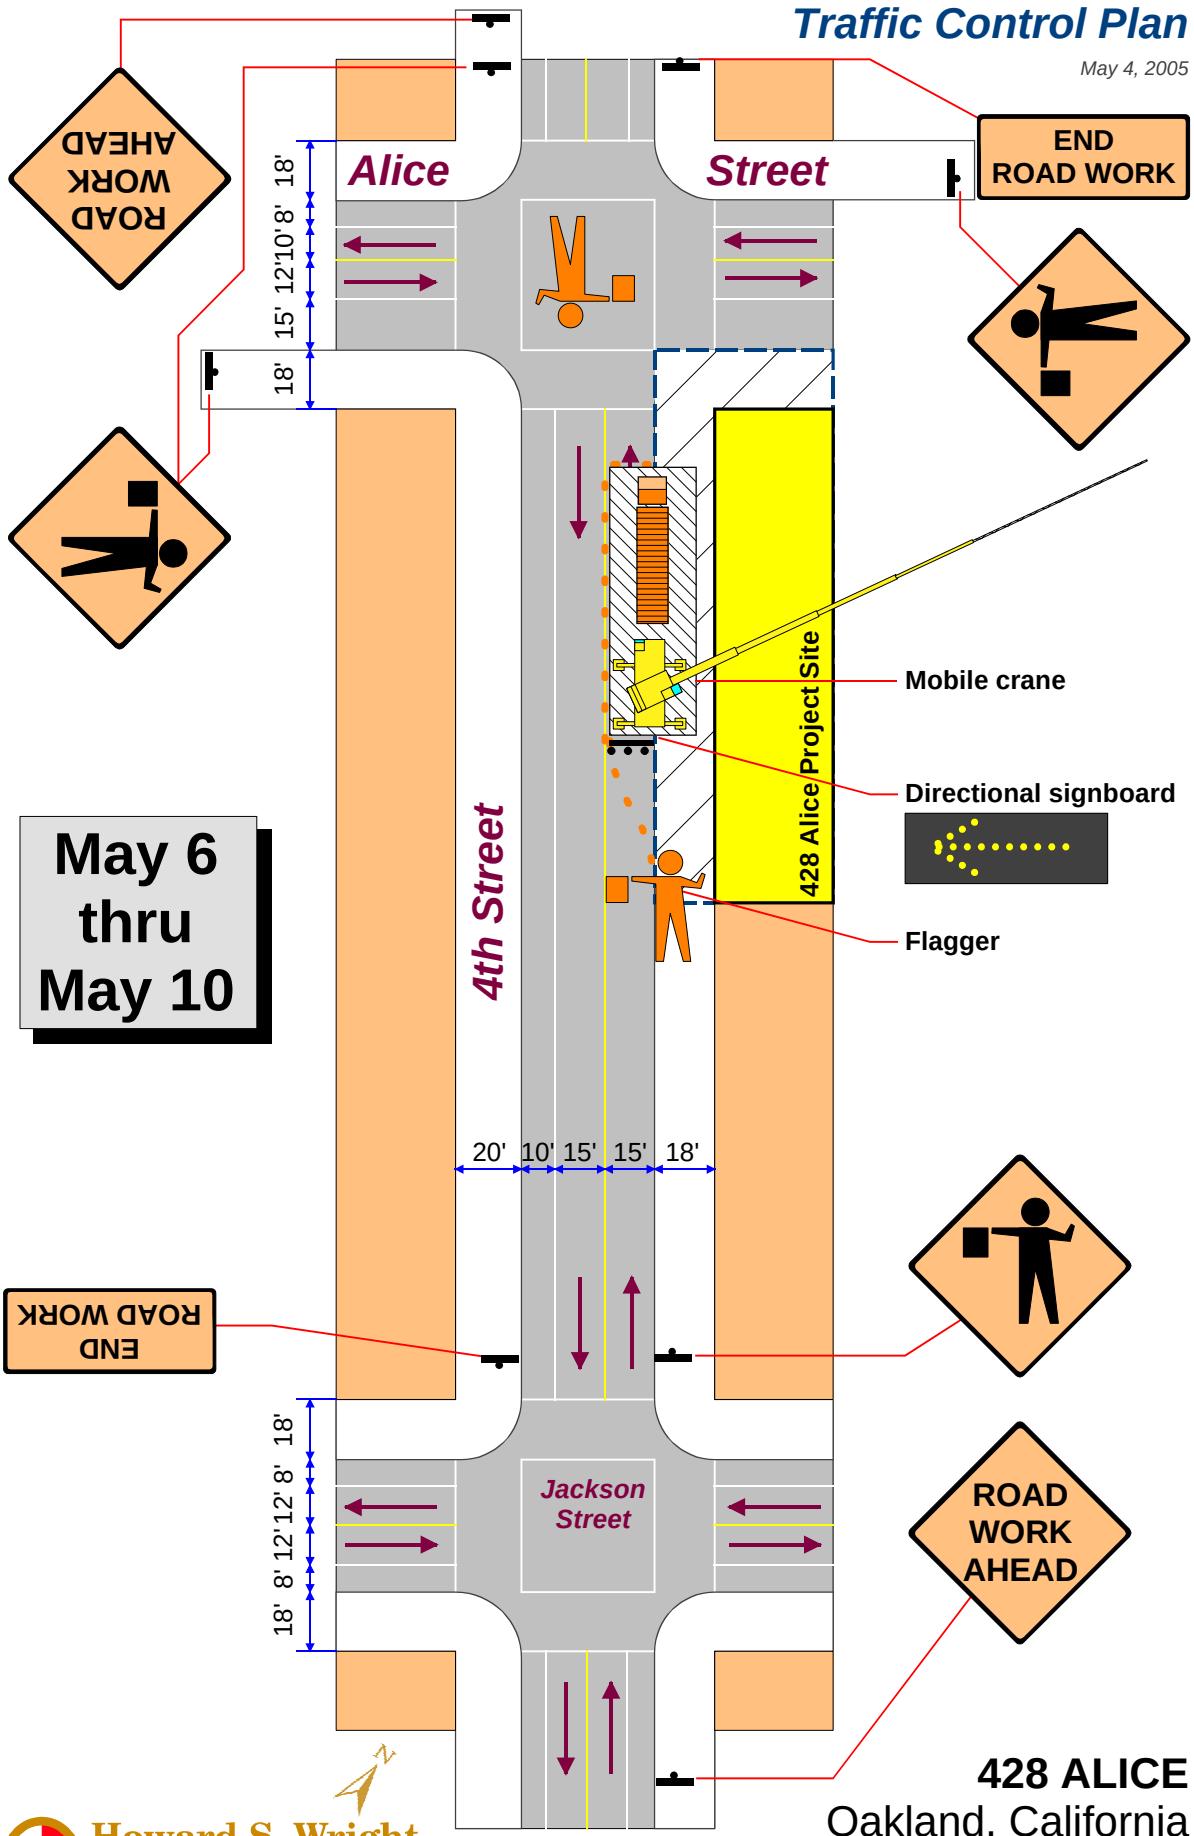

May 6 thru May 10

Howard S. Wright Construction Co.

428 ALICE
Oakland, California
Pulte Homes